REV. C

MINIMUM RAIL BACKING DETAIL

(4) 2"x6"
RAIL SUPPORT ENTIRE HEIGHT
OF HOISTWAY.

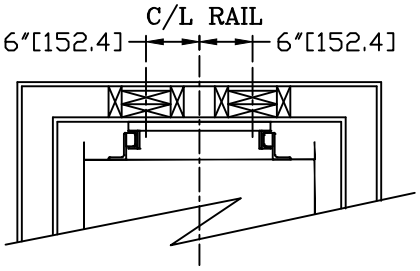

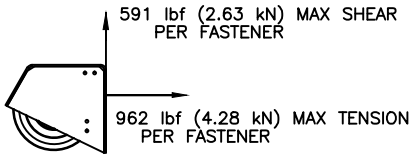

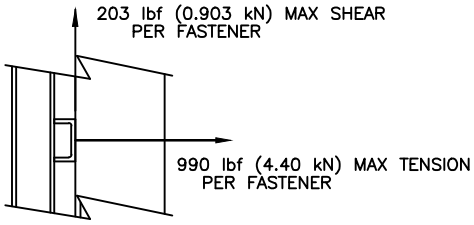

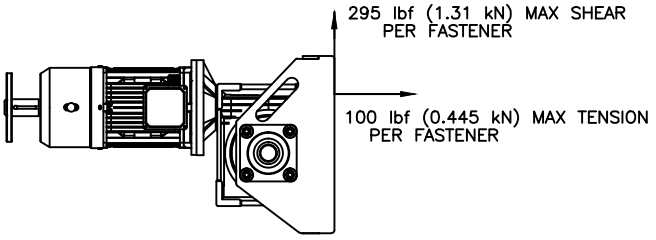

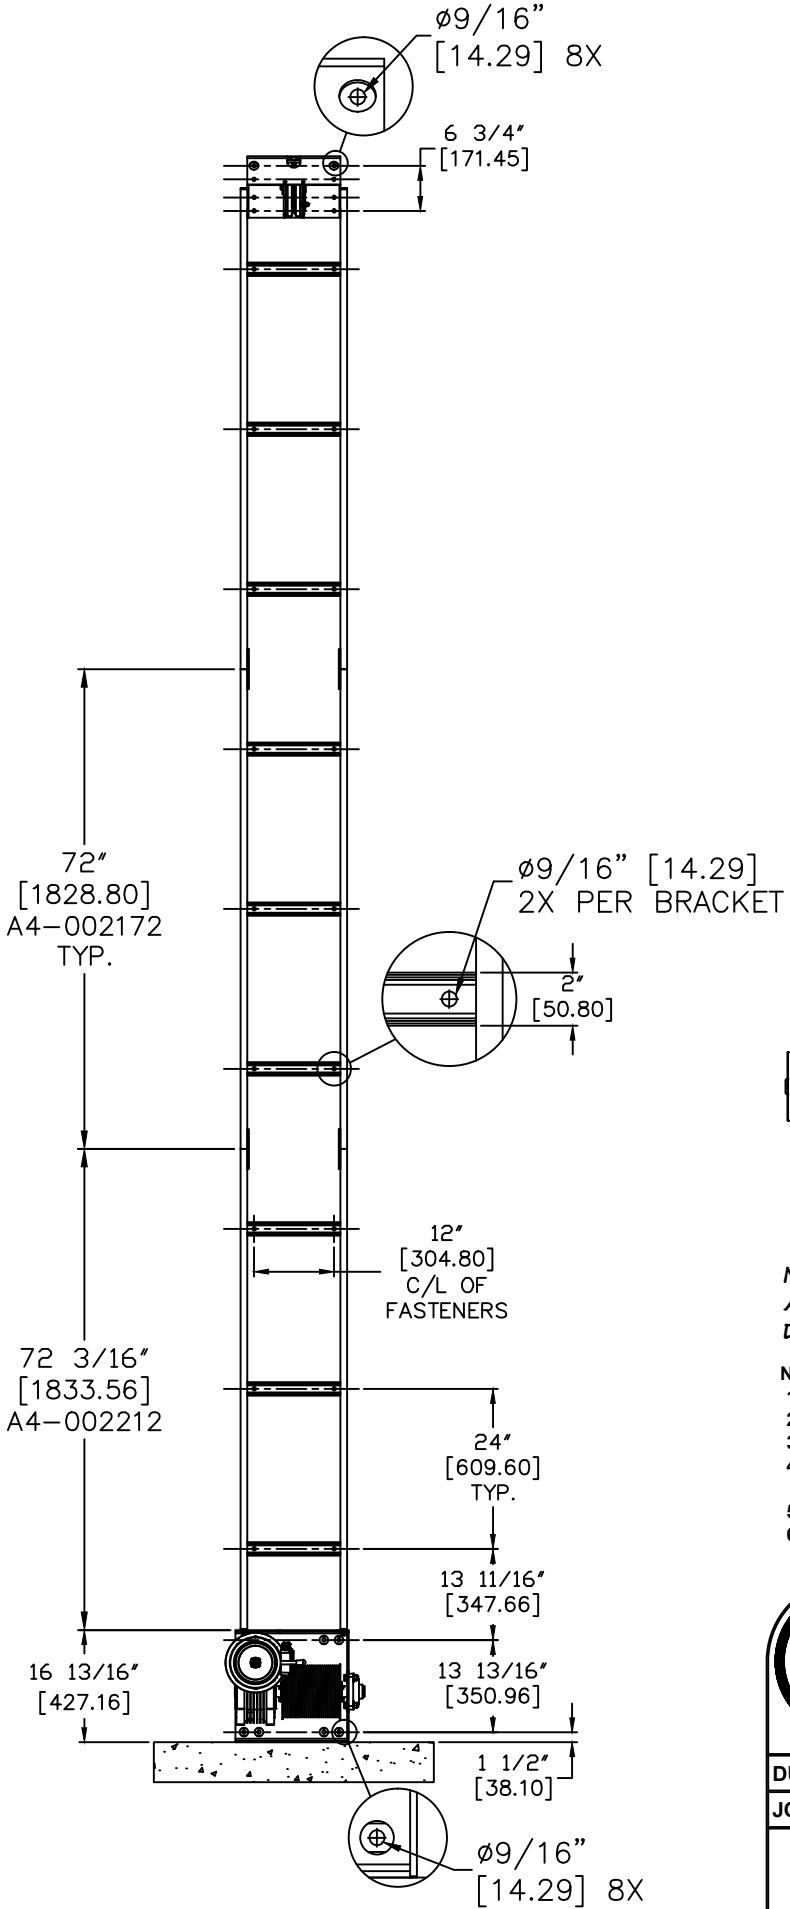

NOTE:
ALL DIMENSIONS ARE IN INCHES.
DIMENSIONS IN [ ] ARE MM.

NOTES:
1. FASTENERS BY OTHERS.
2. FILL ALL ANCHOR POINTS.
3. THIS DRAWING DEPICTS SAMPLE CONSTRUCTION ONLY.
4. IT IS THE RESPONSIBILITY OF THE INSTALLER/CONTRACTOR OR ENGINEER TO DESIGN AND SPECIFY STRUCTURAL SUPPORTS.
5. ALL CONSTRUCTION TO BE IN COMPLIANCE WITH LOCAL CODES.
6. MAXIMUM IMPACT LOAD ON PIT FLOOR IS 693 Psi (4.78MPa)

RAIL LENGTH:
LOADING HEIGHT + TRAVEL + CAR HEIGHT + 3 ¼"

Waupaca ELEVATOR COMPANY™
1726 North Ballard Road
Appleton, WI 54911
Phone: 800-238-8739

DUMBWAITER CONTRACTOR:	
JOB NAME:	ORDER NUMBER:

PACA-WAITER SERIES
RAIL LAYOUT & PULL OUT FORCES

DRAWN BY:	DATE:	SIGNATURE OF APPROVAL	DWG. NO.
			C-003011